ETUDES D'EXE EXTENSION

06-11-2018

DETAIL D

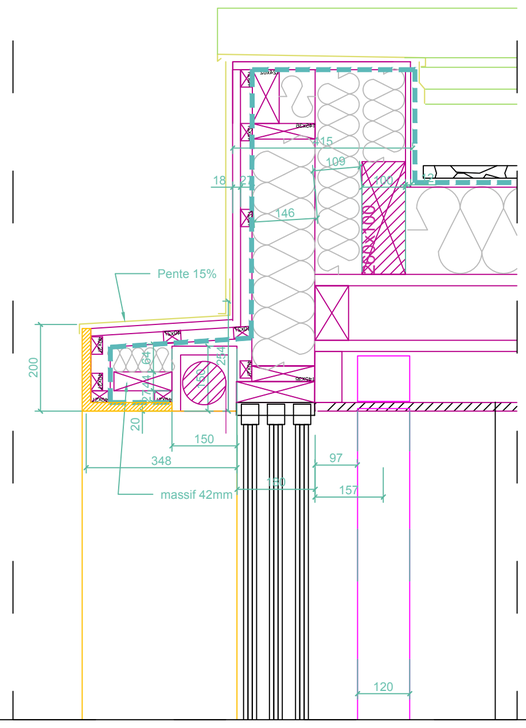

chassis 4

DETAIL D

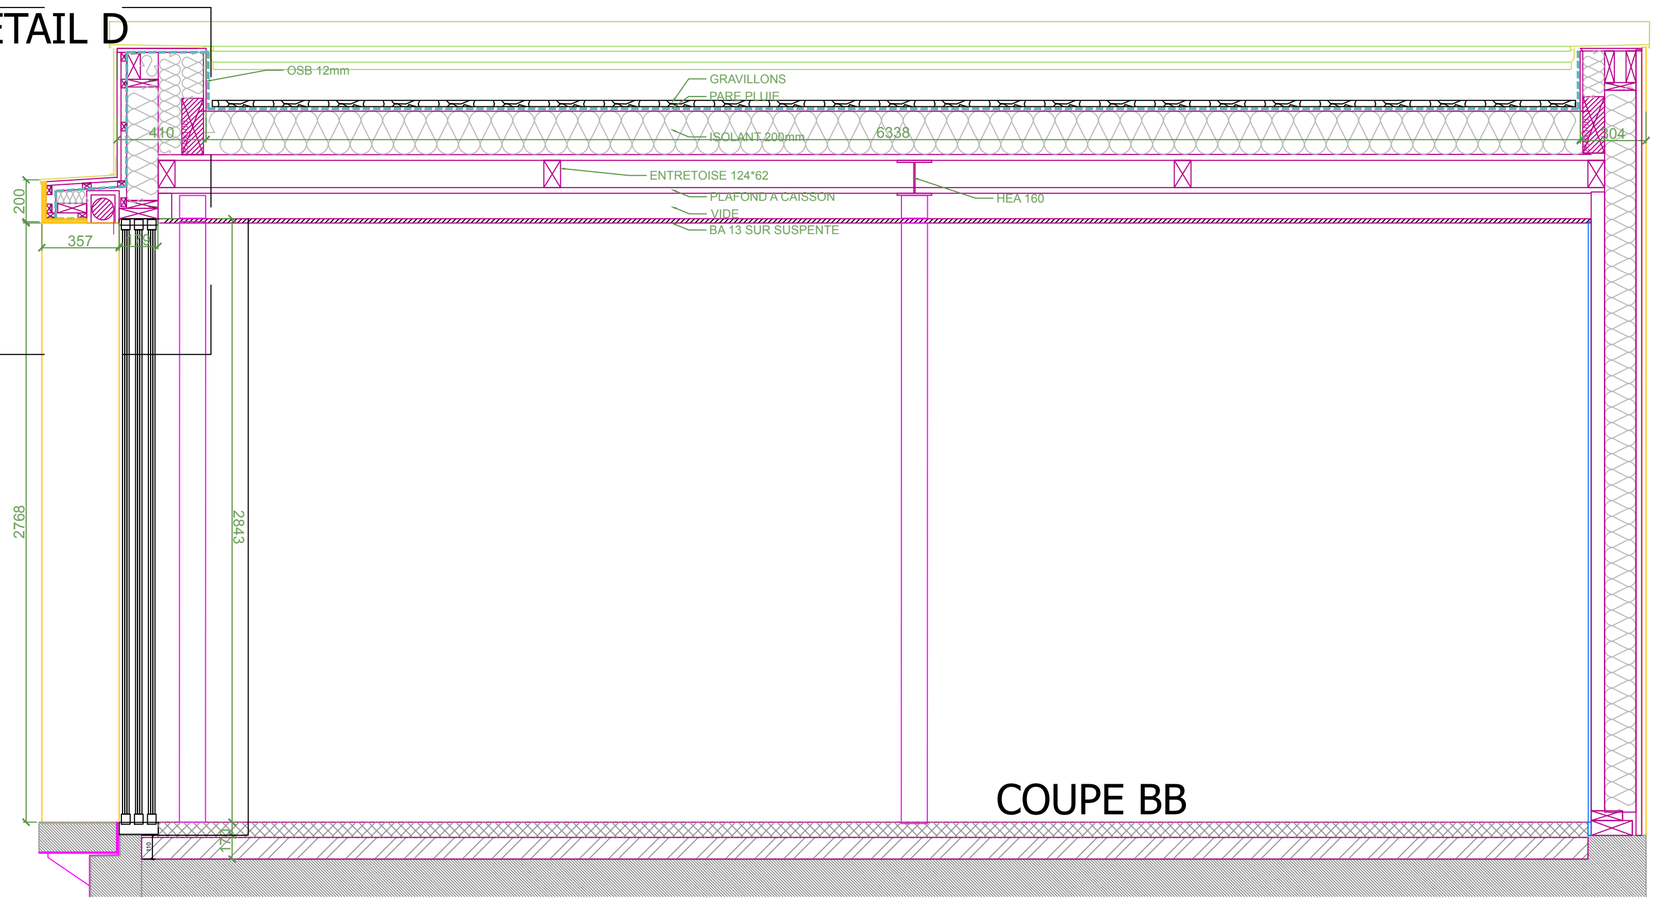

COUPE BB

DETAIL E

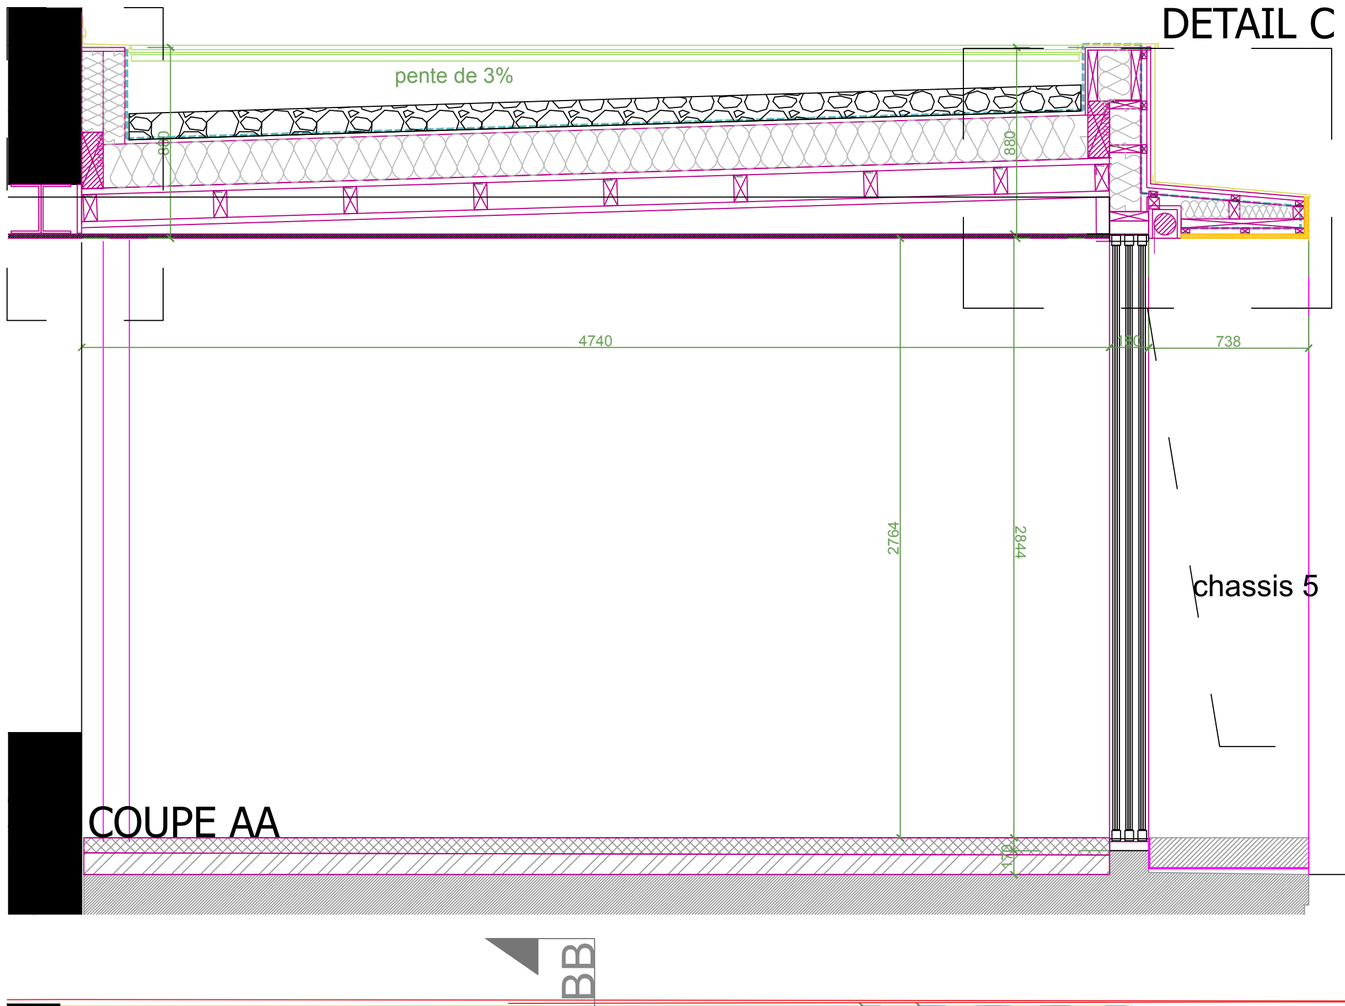

chassis 5

COUPE AA

DETAIL C

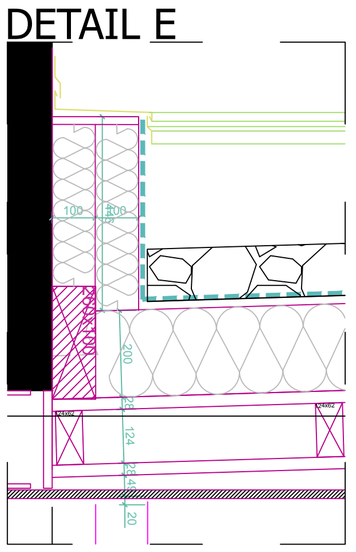

DETAIL E

DETAIL F

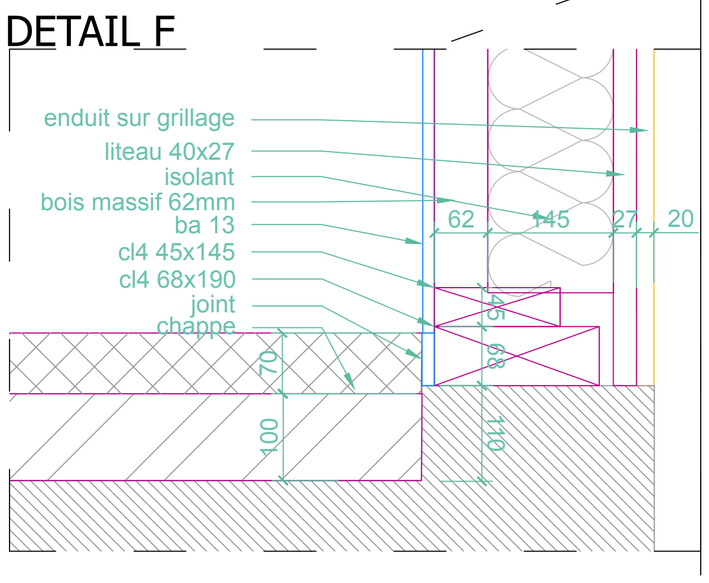

DETAIL C

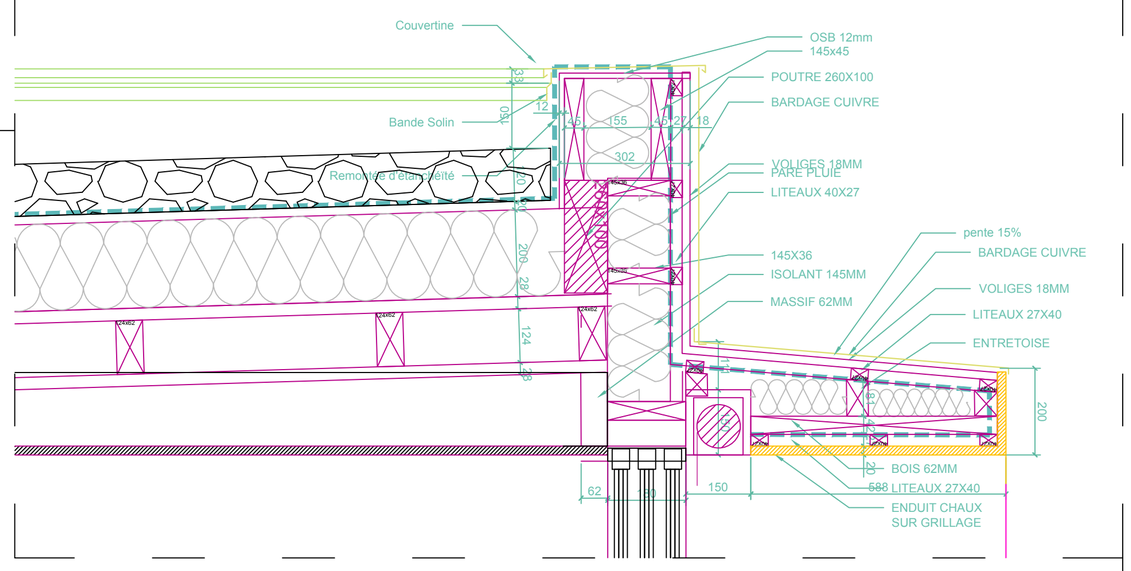

DETAIL A

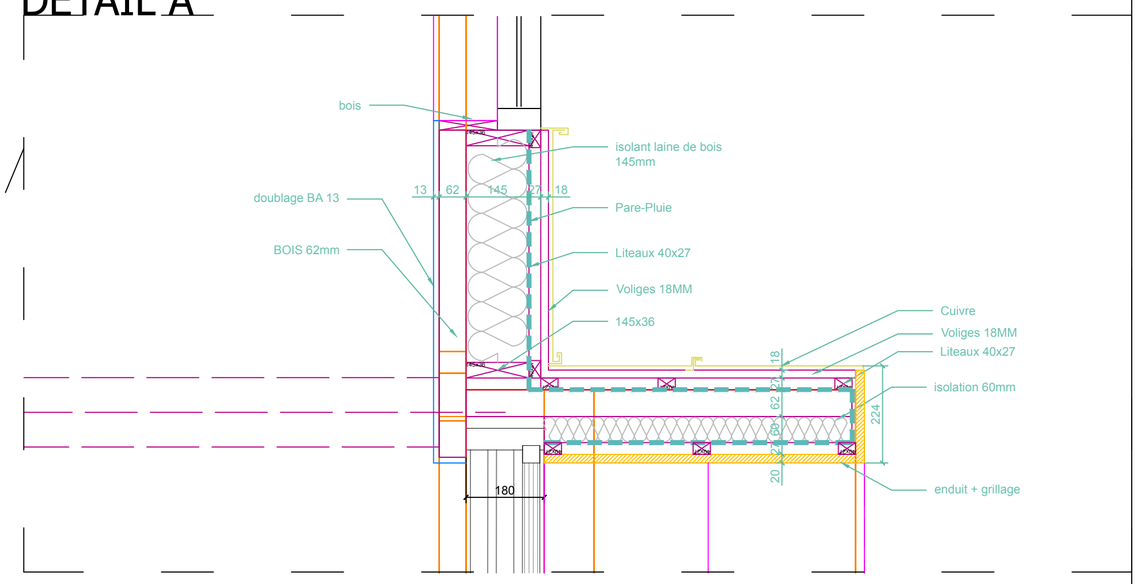

DETAIL B

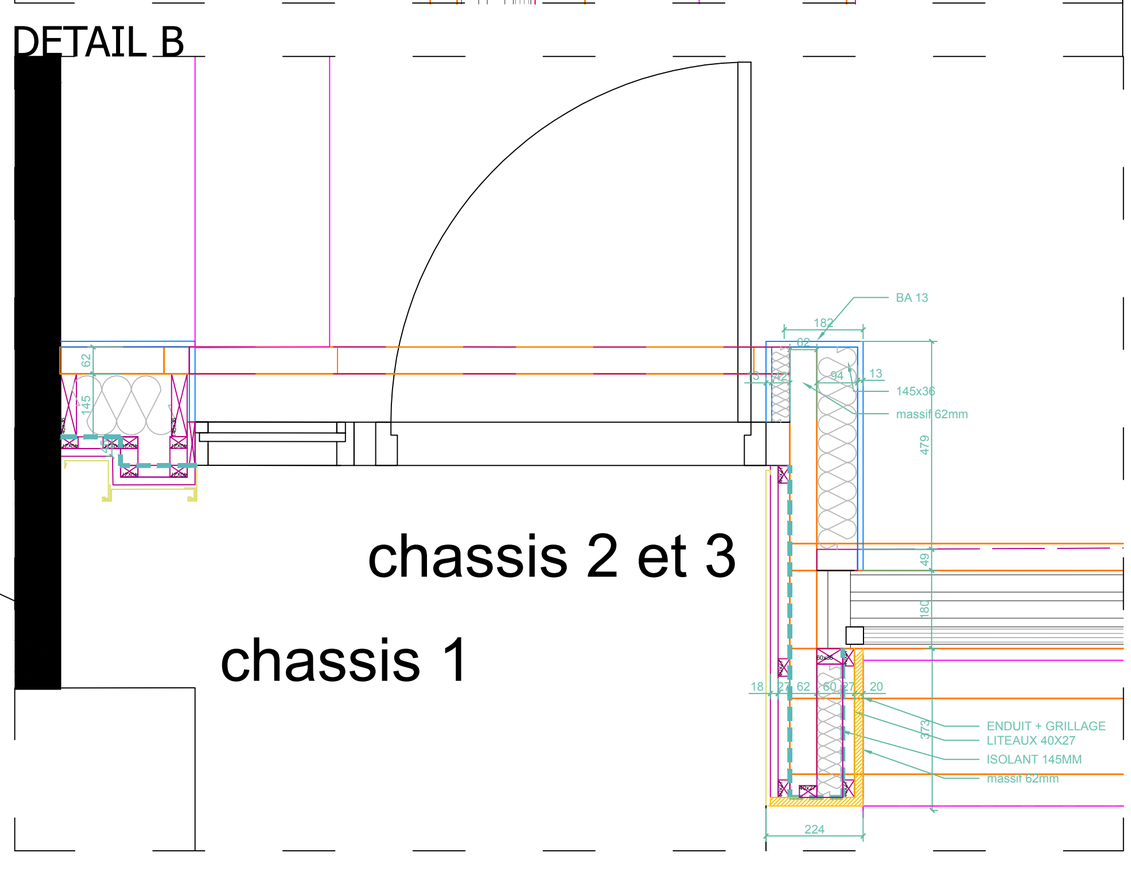

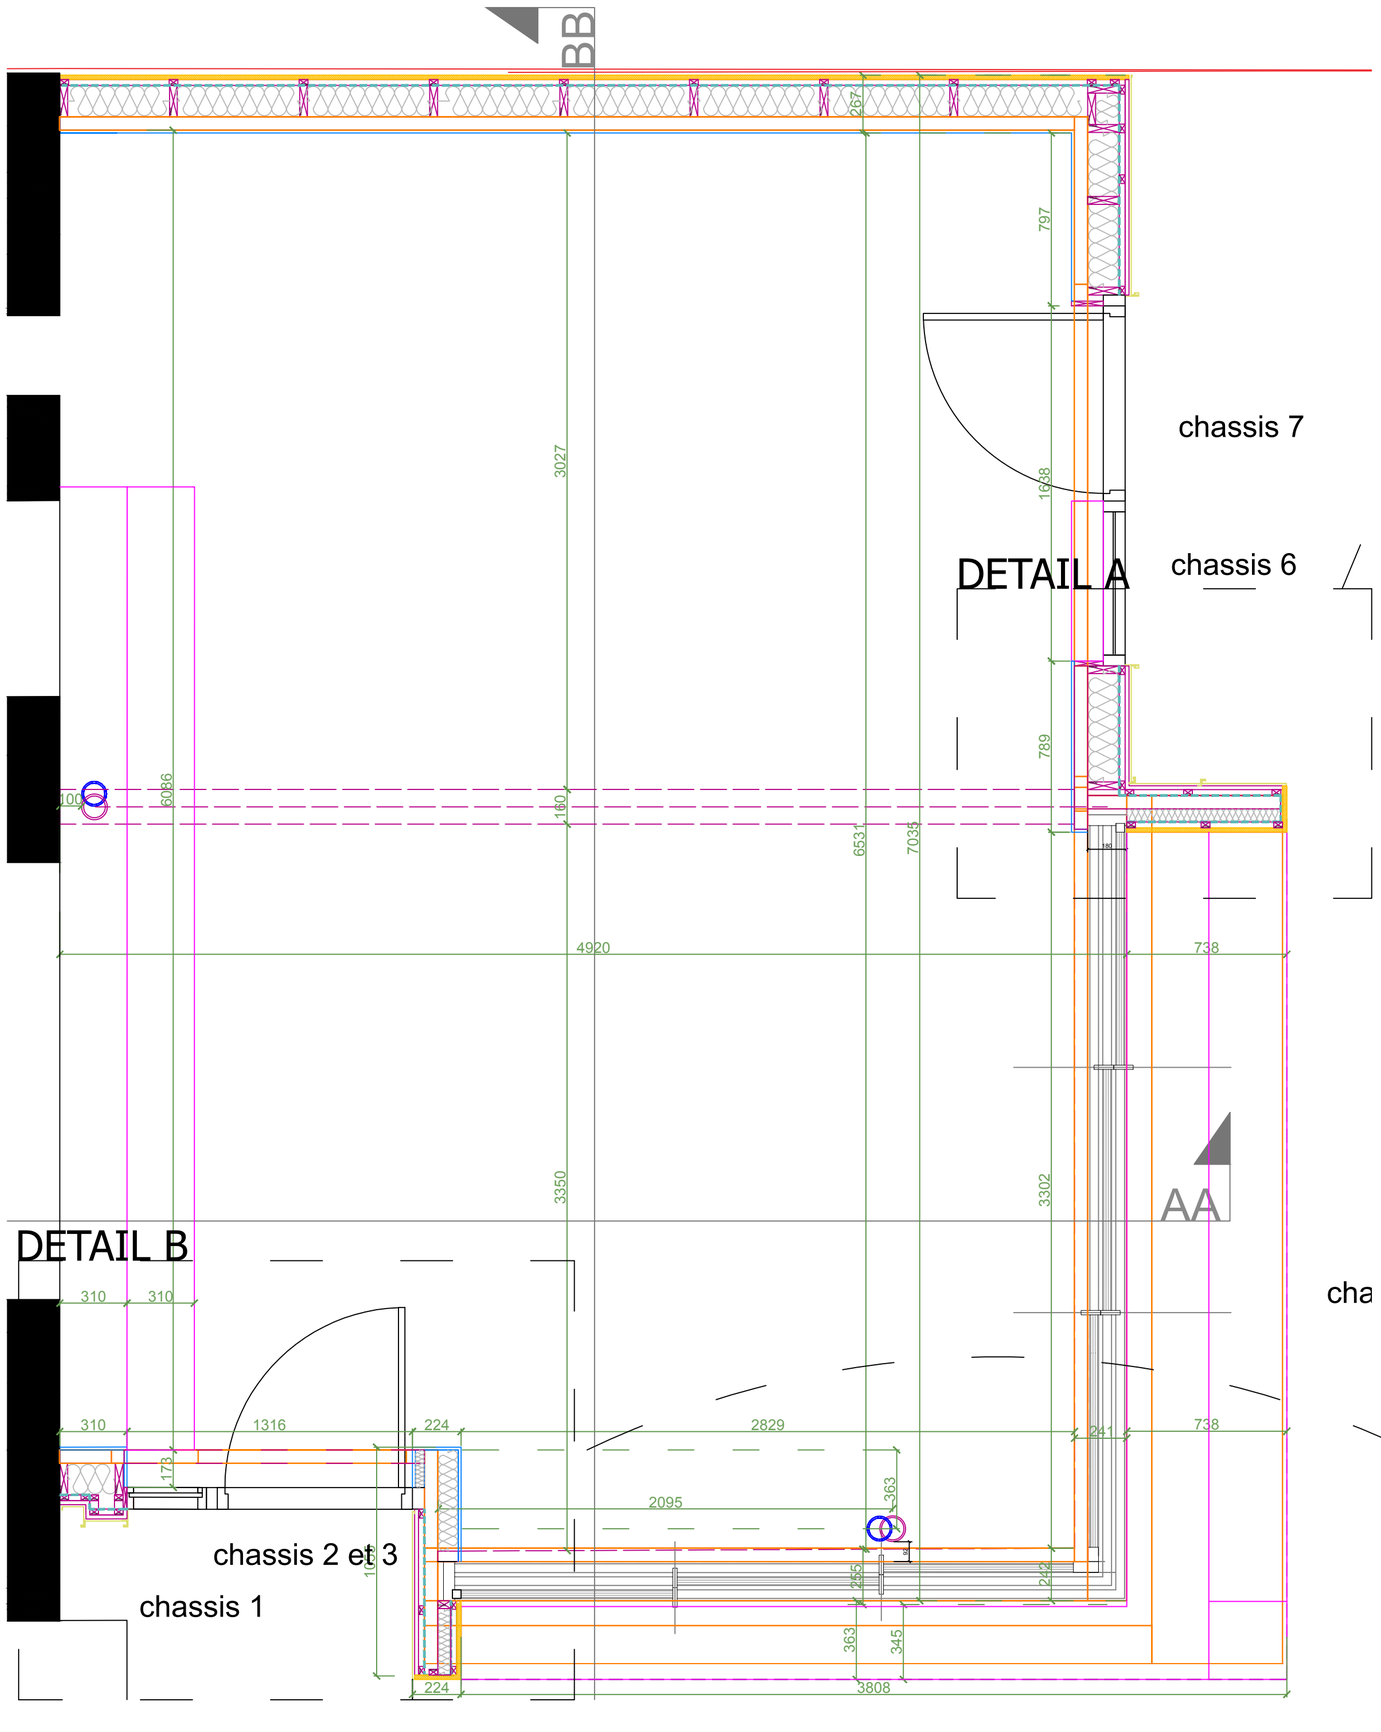

chassis 7

chassis 6

DETAIL A

DETAIL B