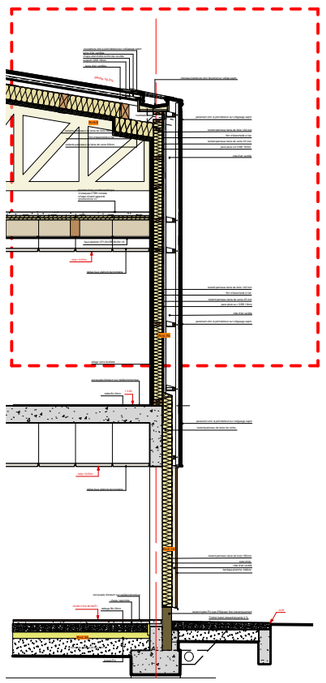

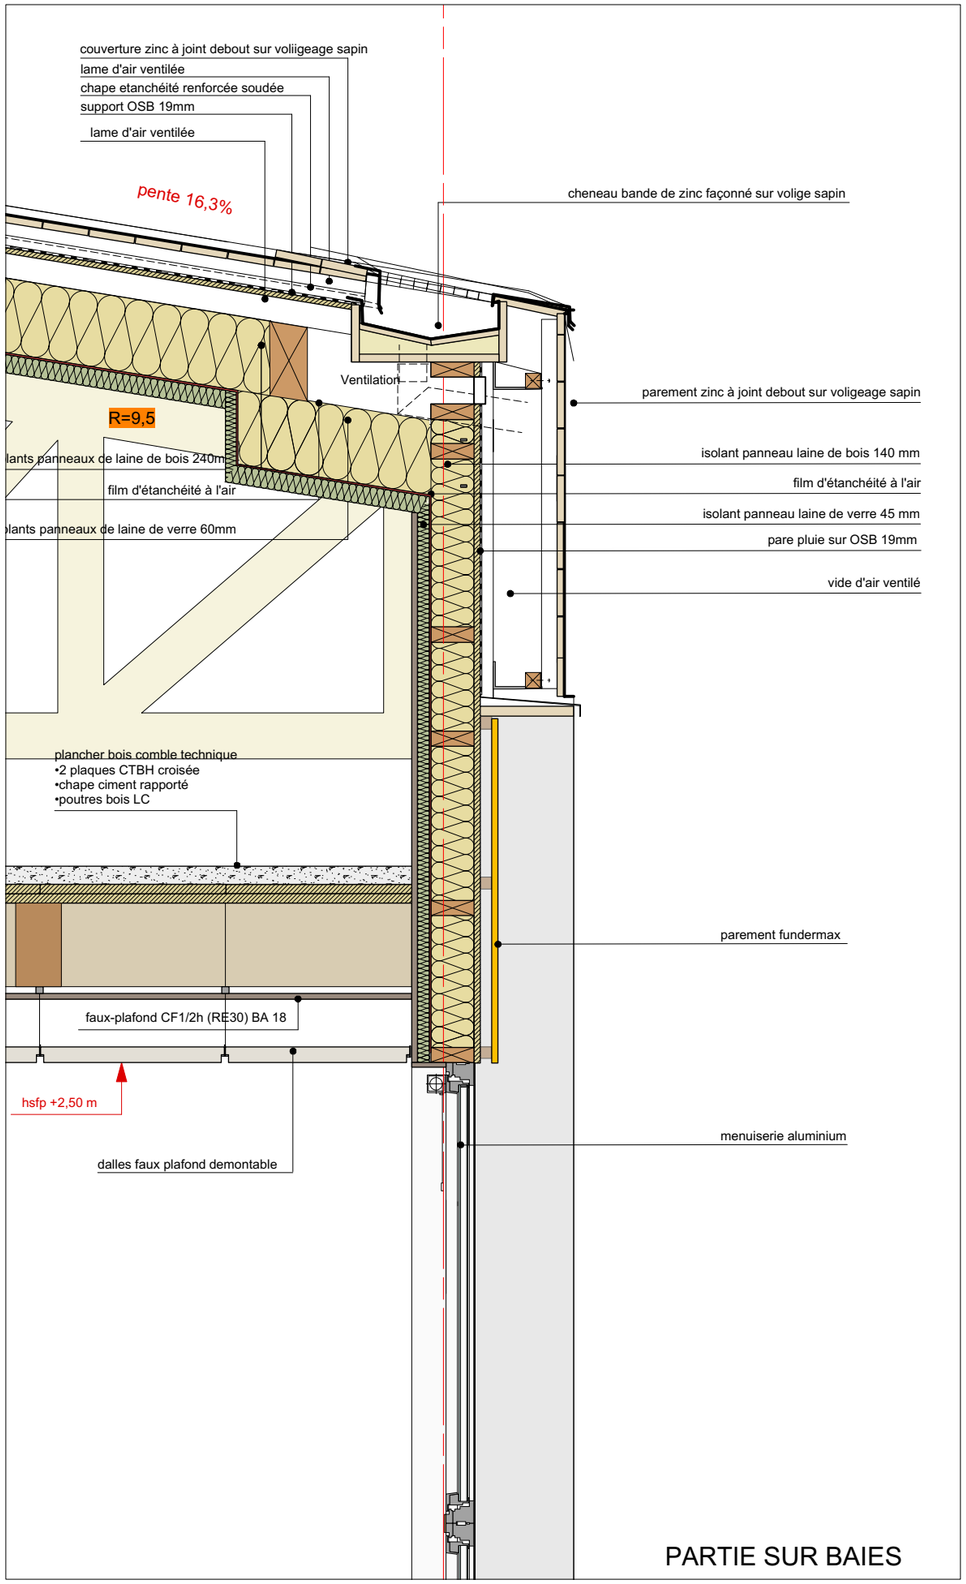

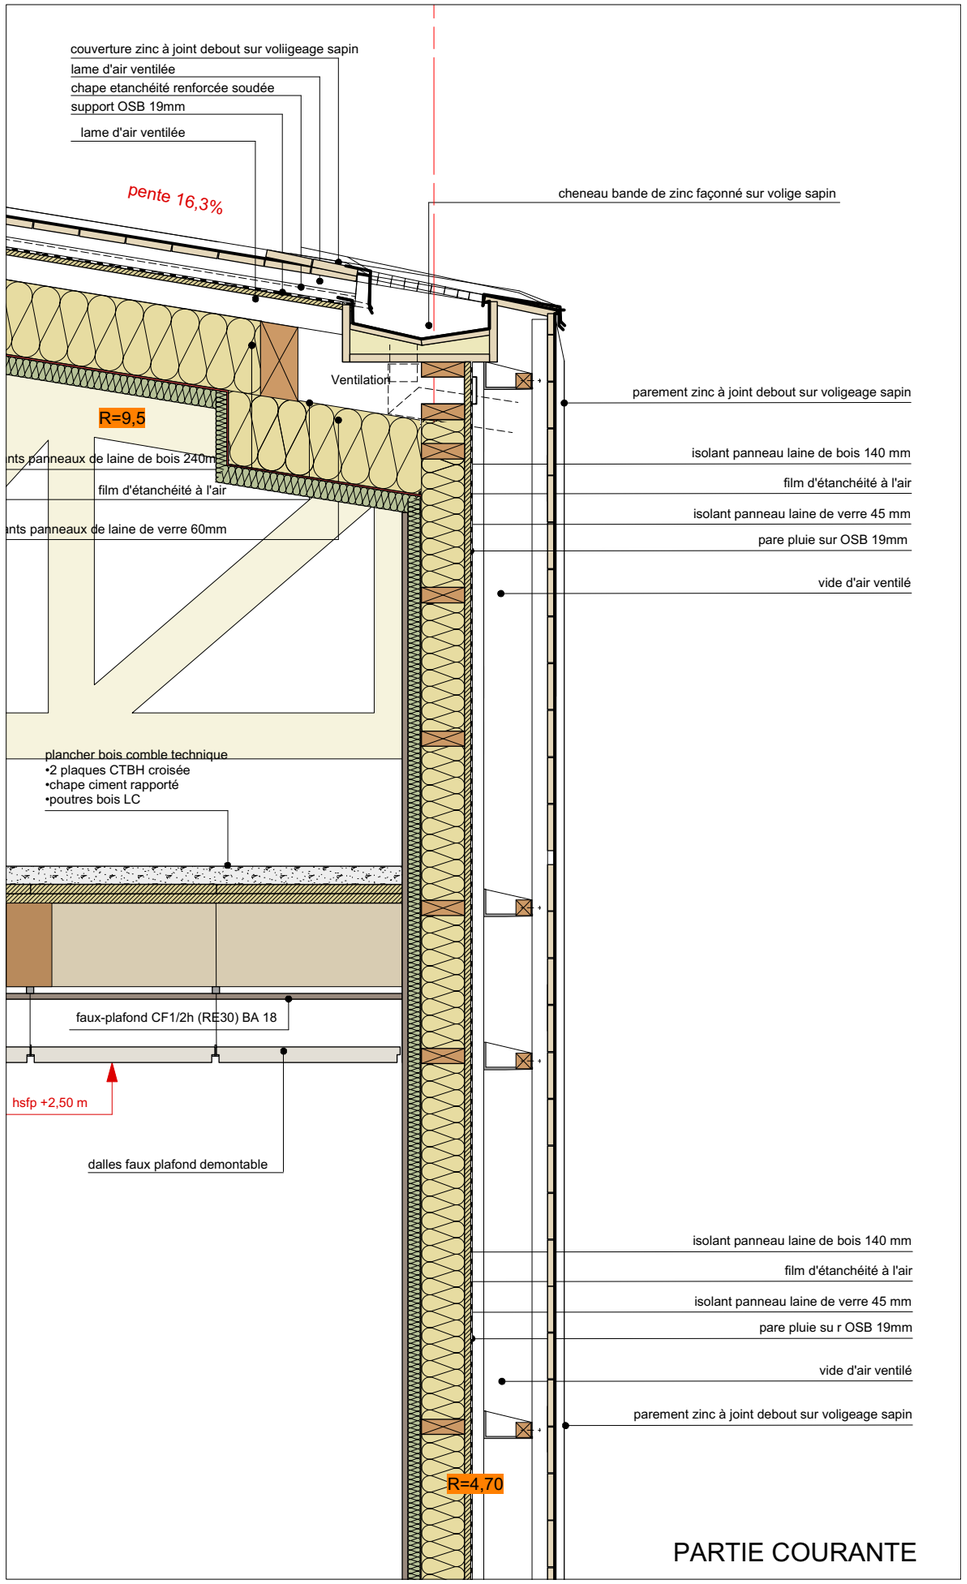

DETAIL 3 FACADE NORD R+1 1/20