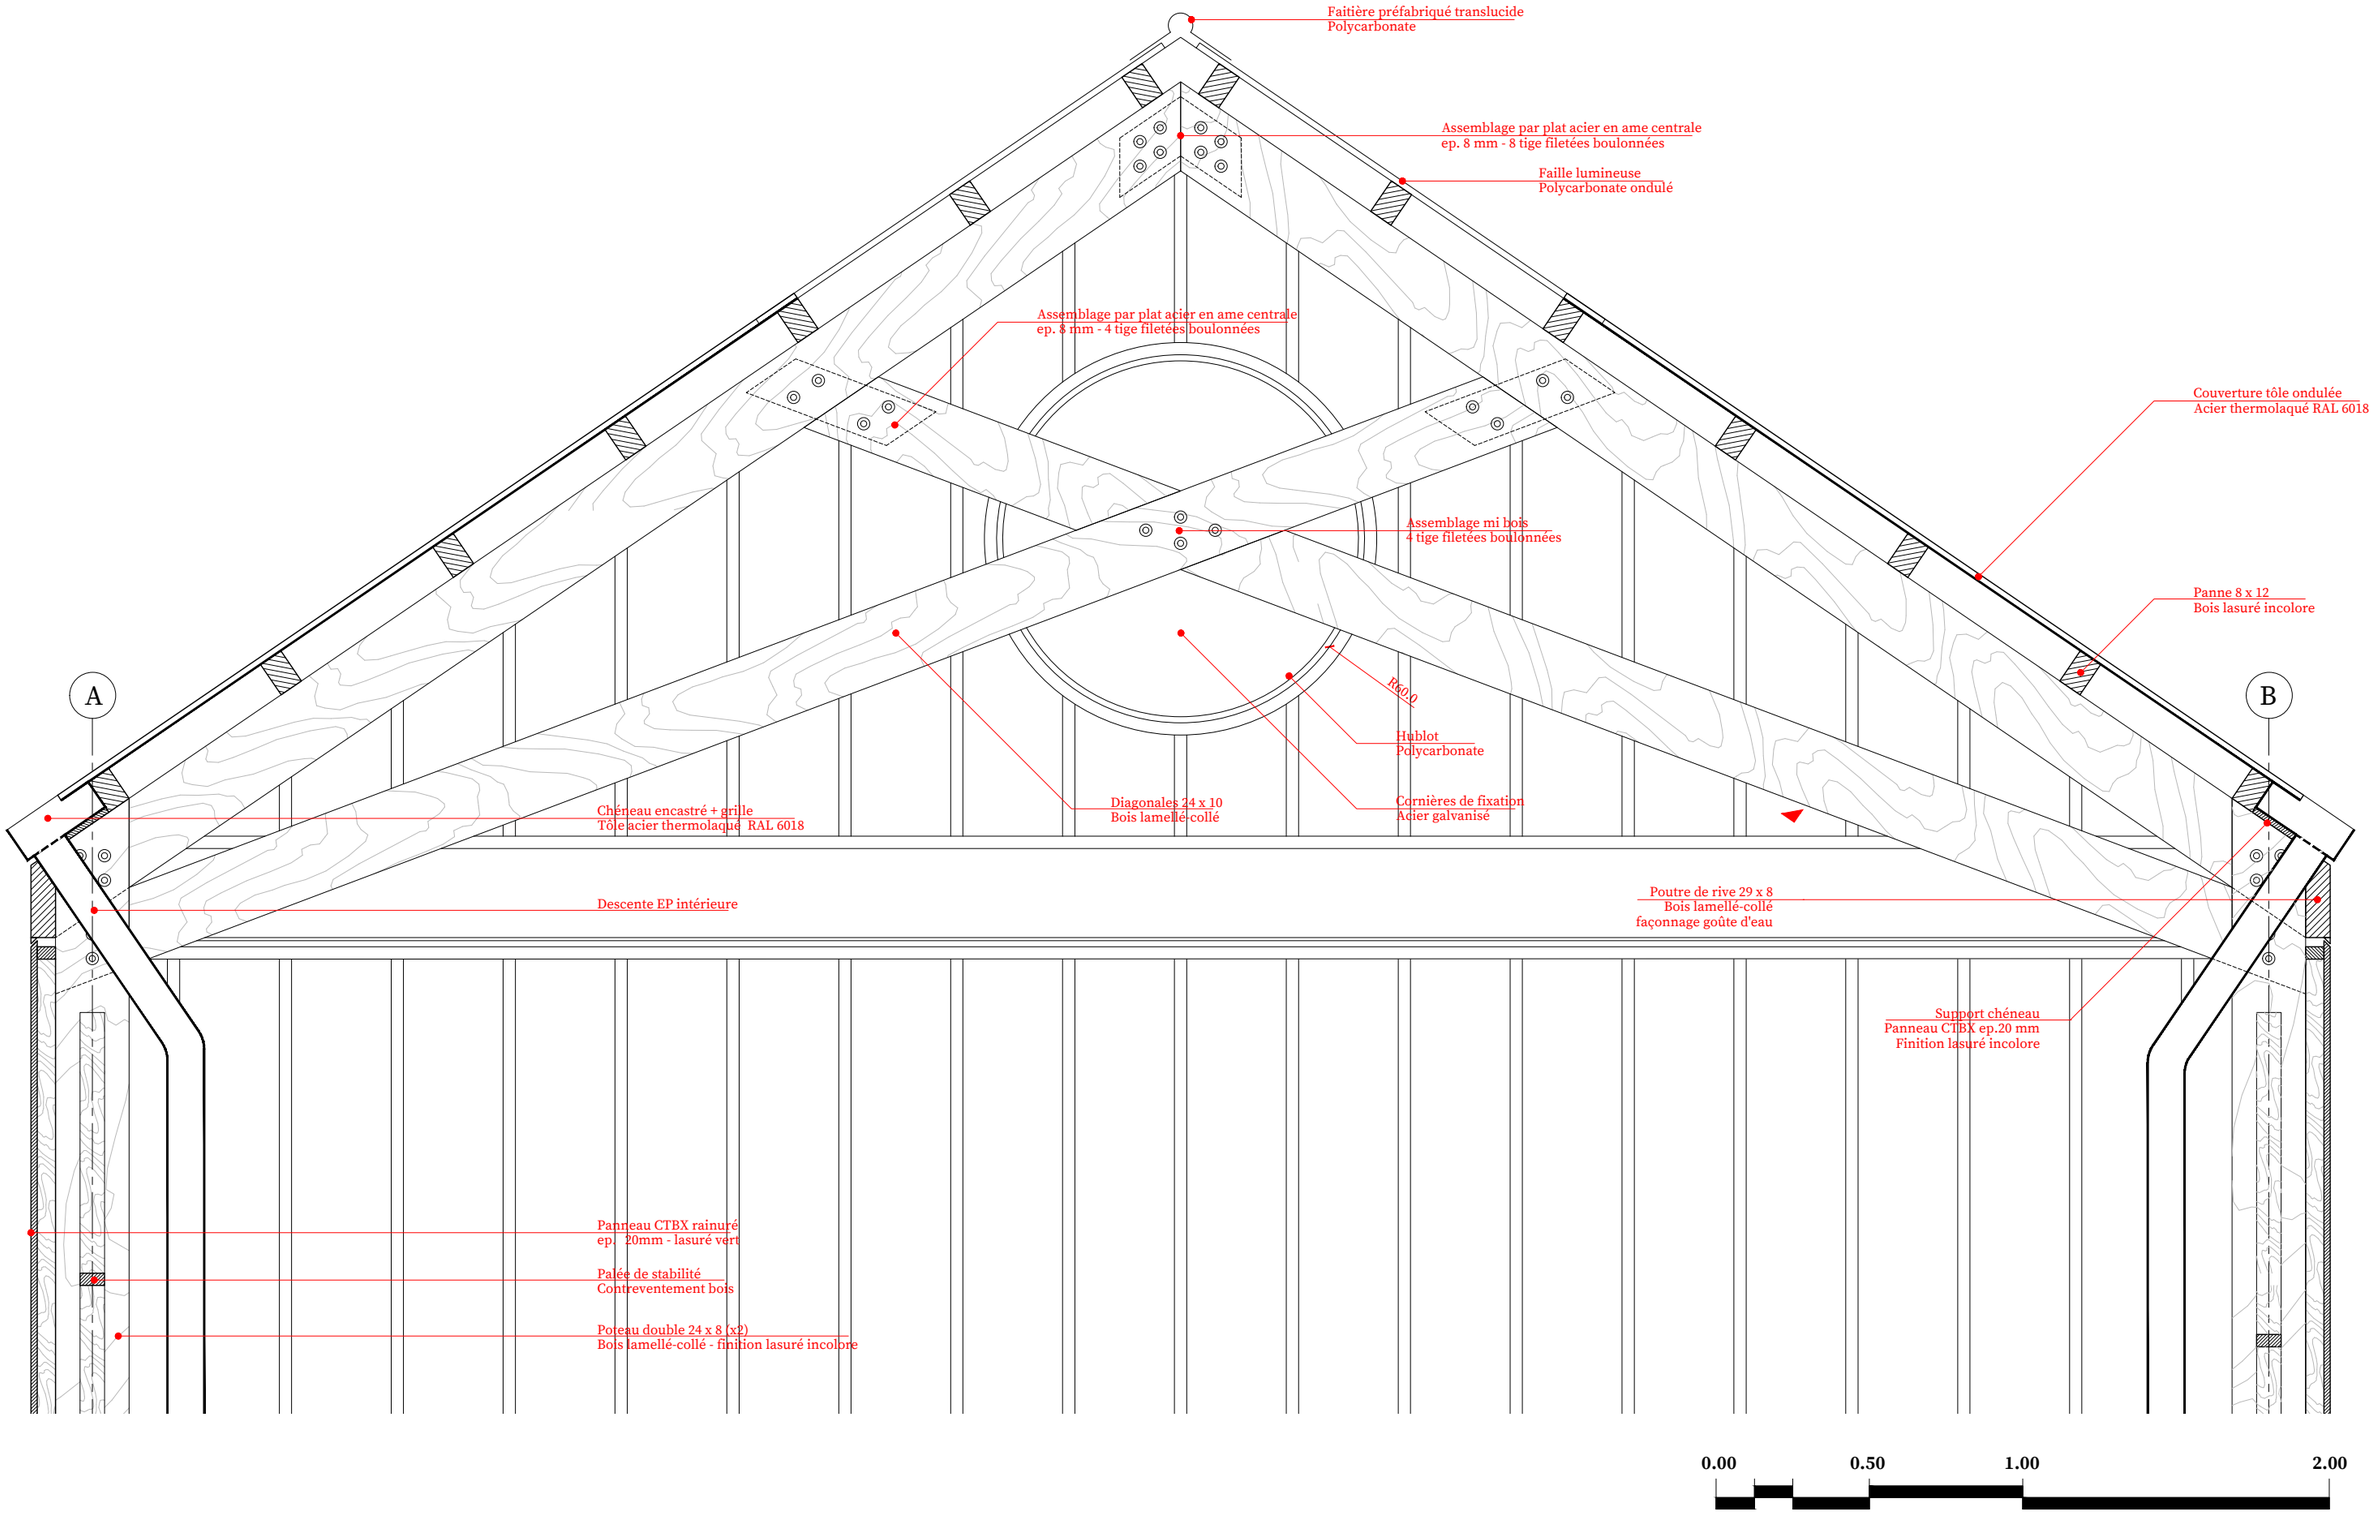

DETAIL CHARPENTE & COUVERTURE